DRAWINGS FOR REFERENCE ONLY

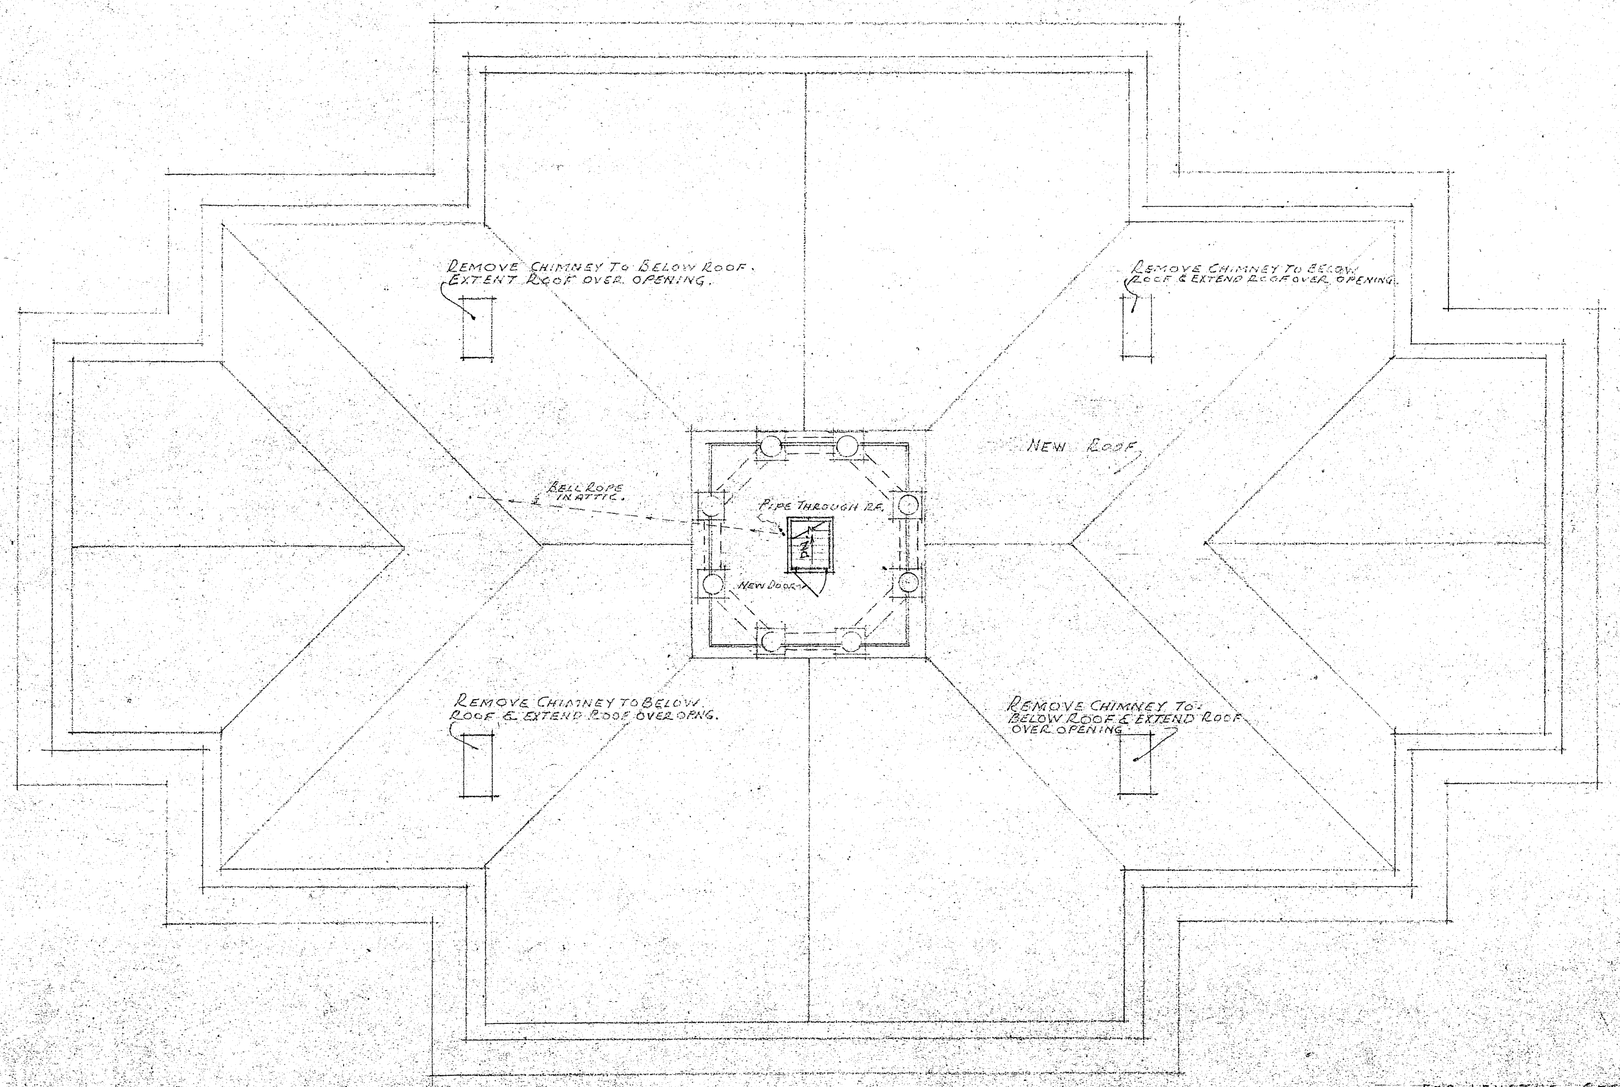

ROOF PLAN
SCALE 1/8" = 1'-0"

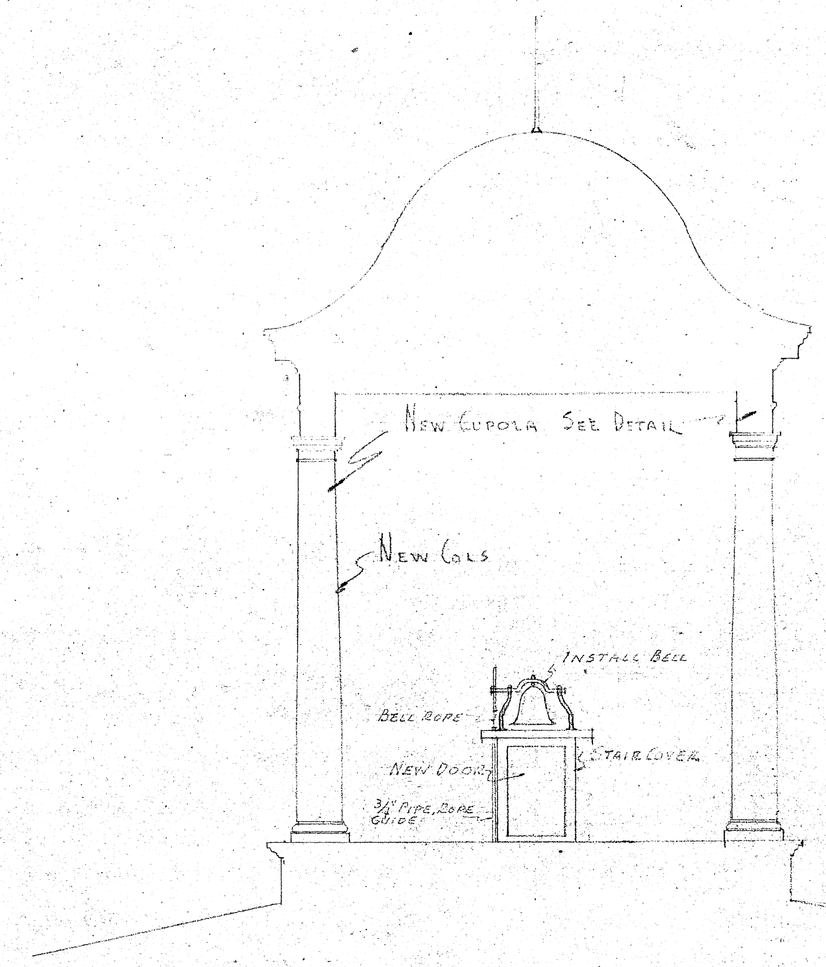

SECTION THRU CUPOLA ON ROOF
SCALE 1/4" = 1'-0"

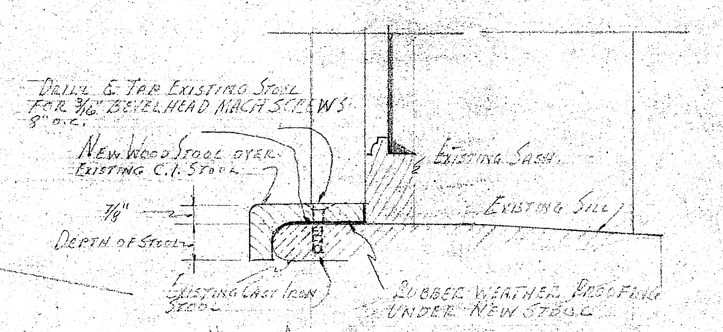

NOTE: ALL WINDOWS THROUGHOUT BUILDING TO HAVE NEW STOOLS.

DETAIL - NEW WINDOW STOOL ON EXISTING WINDOWS.
N.S.

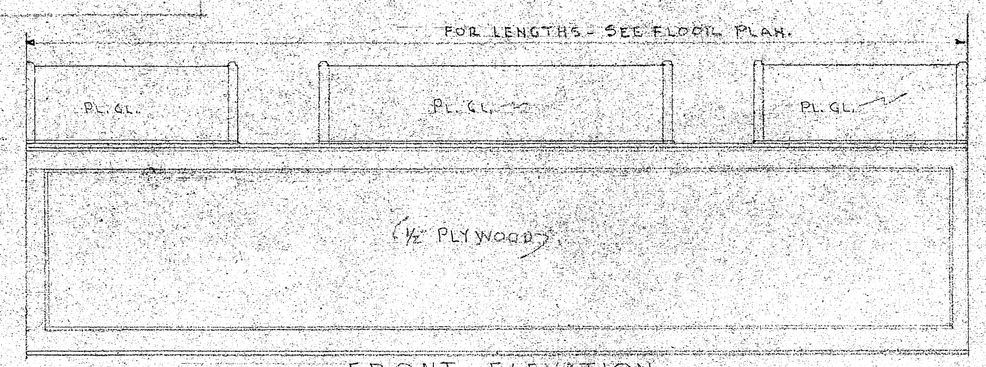

FRONT ELEVATION
SCALE 1/4" = 1'-0"

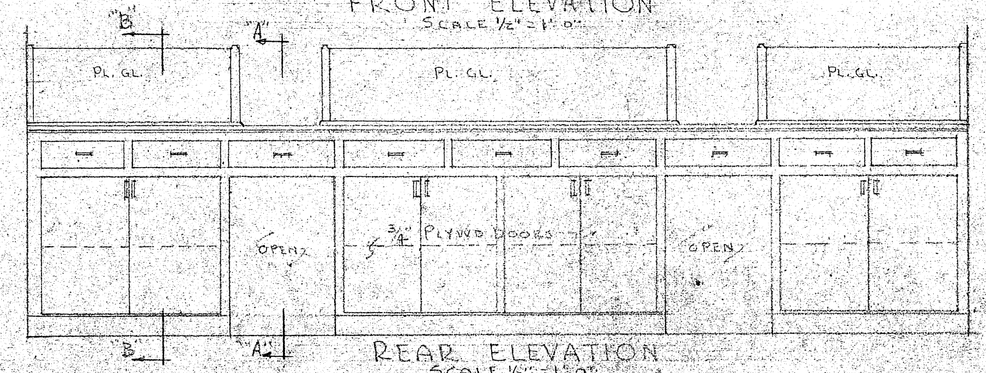

REAR ELEVATION
SCALE 1/4" = 1'-0"

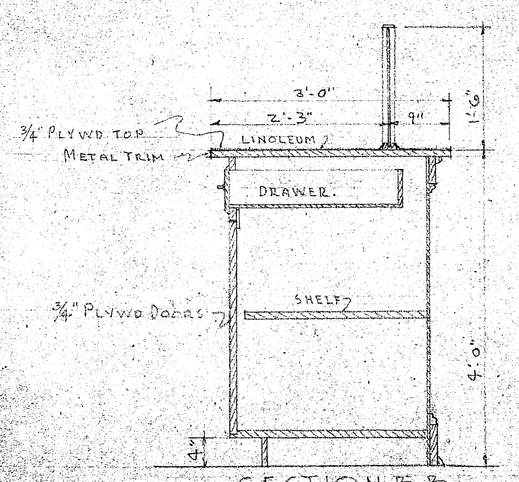

SECTION B-B
SCALE 3/4" = 1'-0"

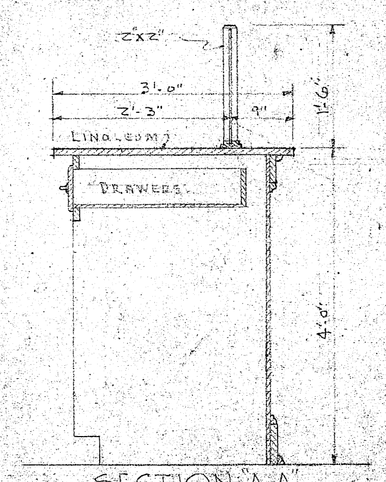

SECTION A-A
SCALE 3/4" = 1'-0"

DETAIL - COUNTERS IN SHERIFFS OFFICE

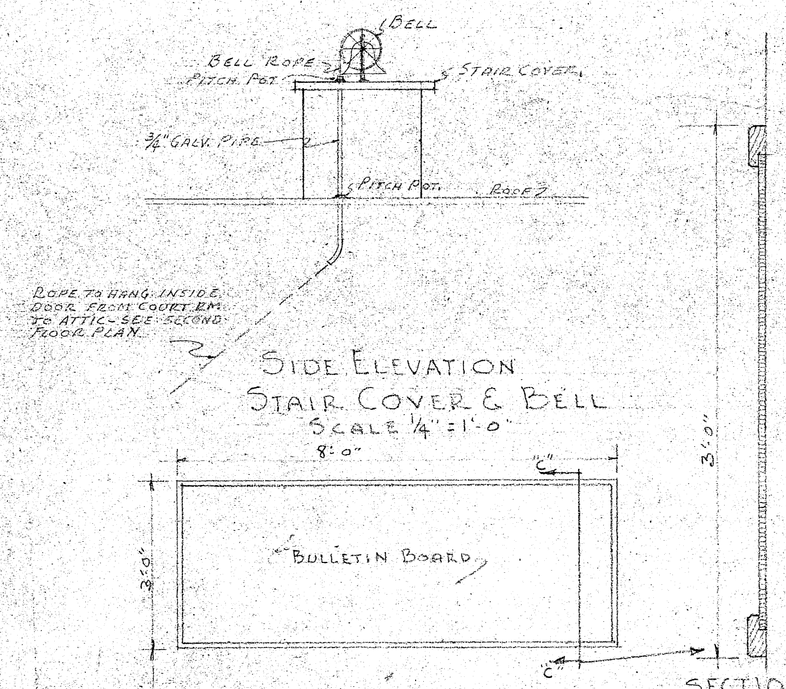

SIDE ELEVATION
STAIR COVER & BELL
SCALE 1/4" = 1'-0"

SECTION C-C
SCALE 1/4" = 1'-0"

DETAIL - BULLETIN BOARD
SCALE 1/4" = 1'-0"

ALTERATIONS & REPAIRS TO
HINDS COUNTY COURT HOUSE
RAYMOND MISS

E. L. MALVANEY - ARCHITECT
JACKSON - MISS

SH. # 3 OF 5

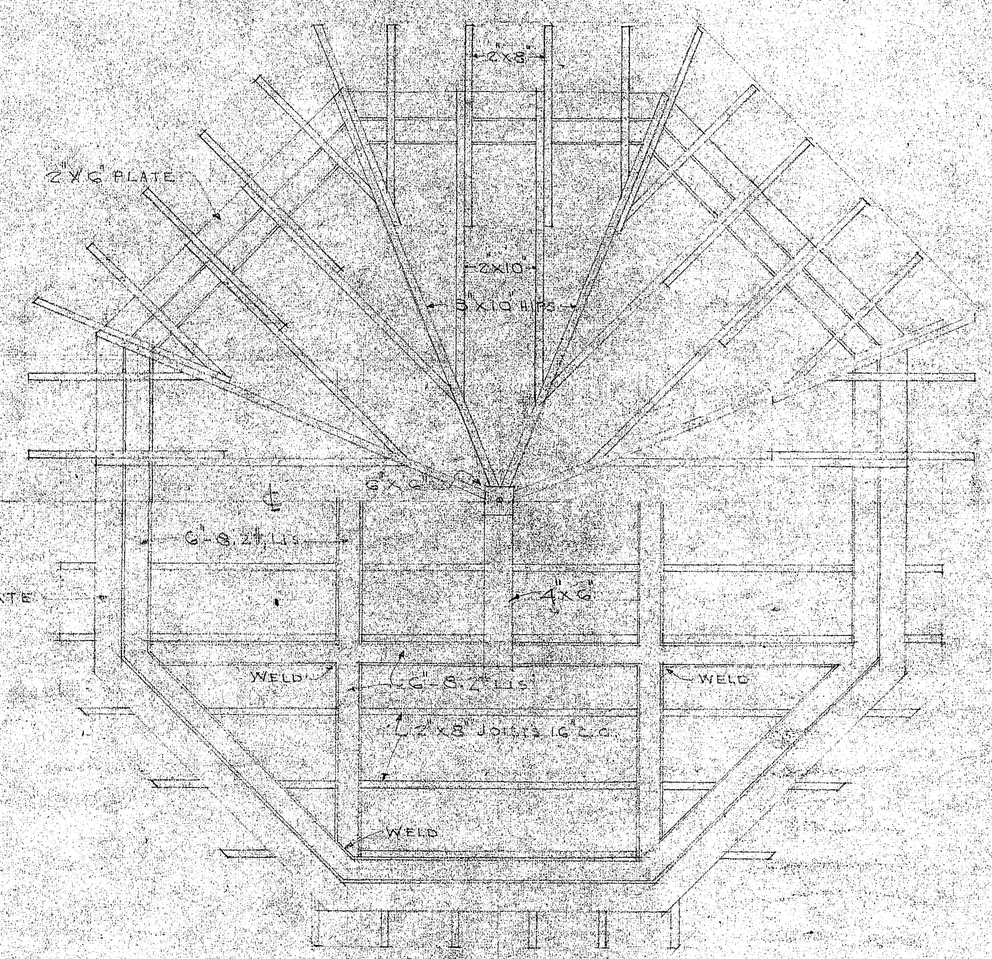

ROOF & CEILING FRAMING PLAN
SCALE 2"=1'-0"

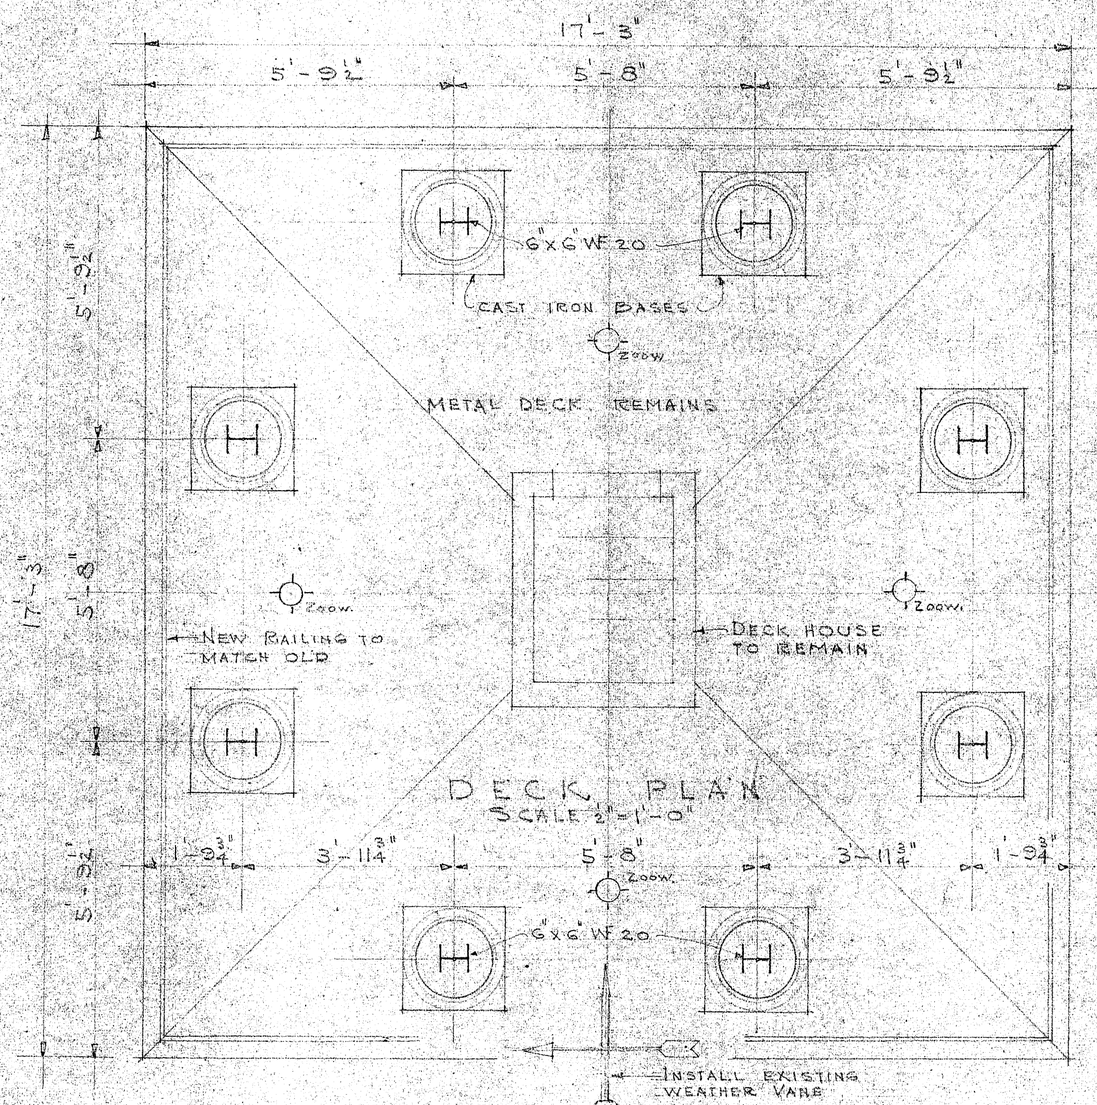

DECK PLAN
SCALE 2"=1'-0"

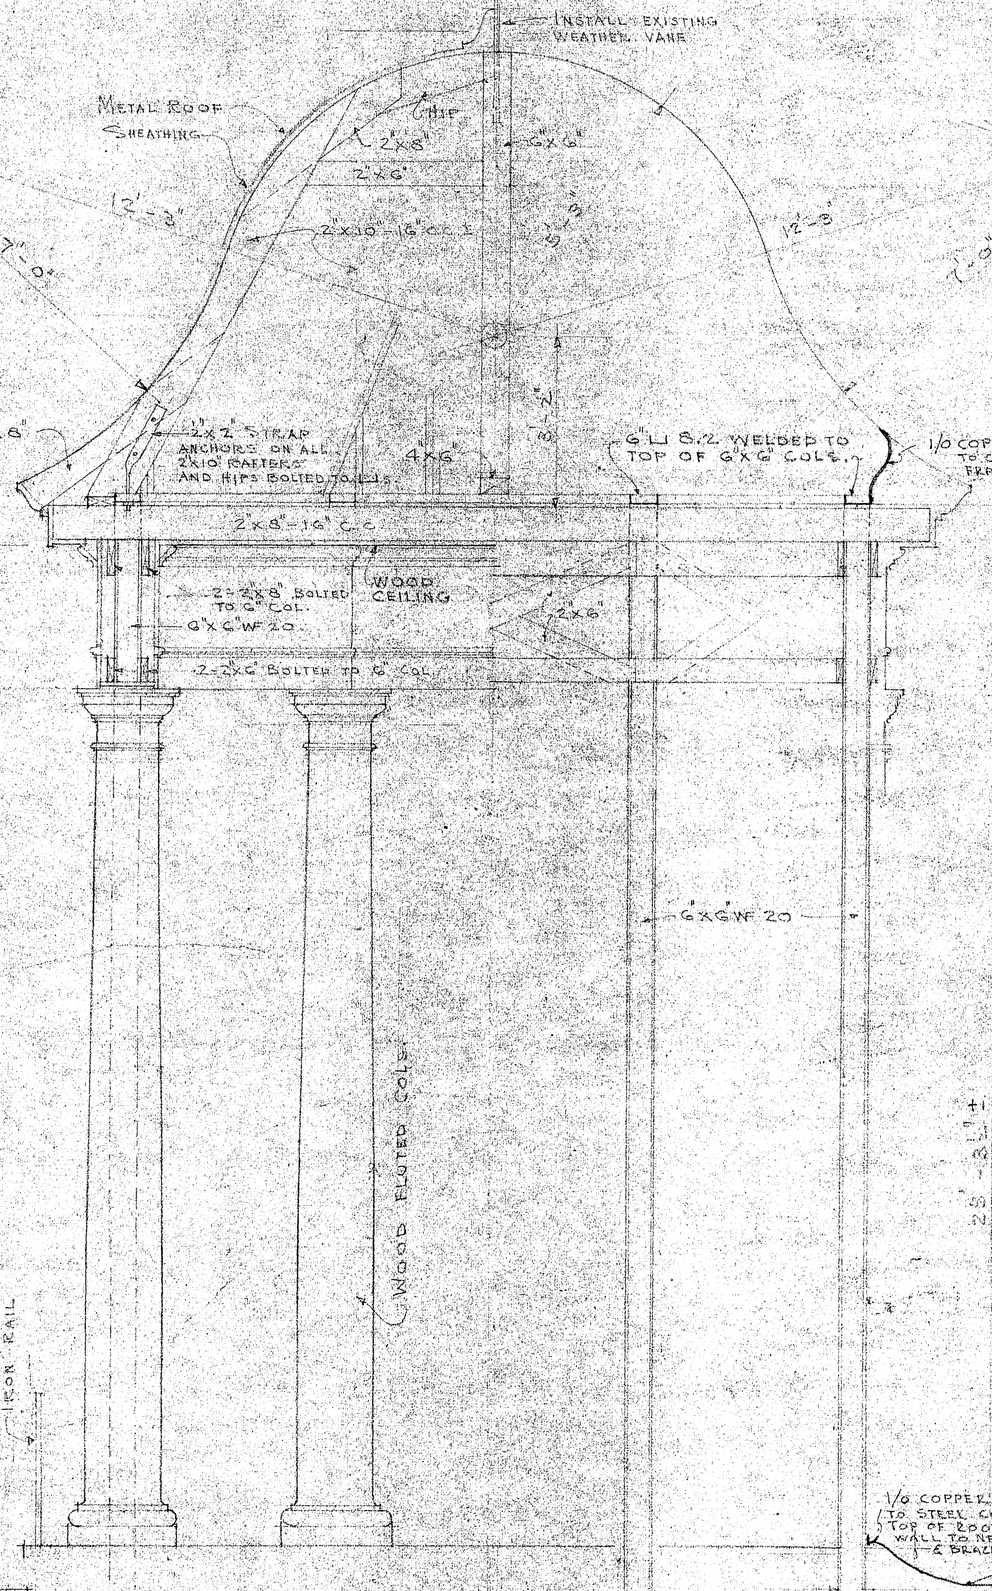

SECTION

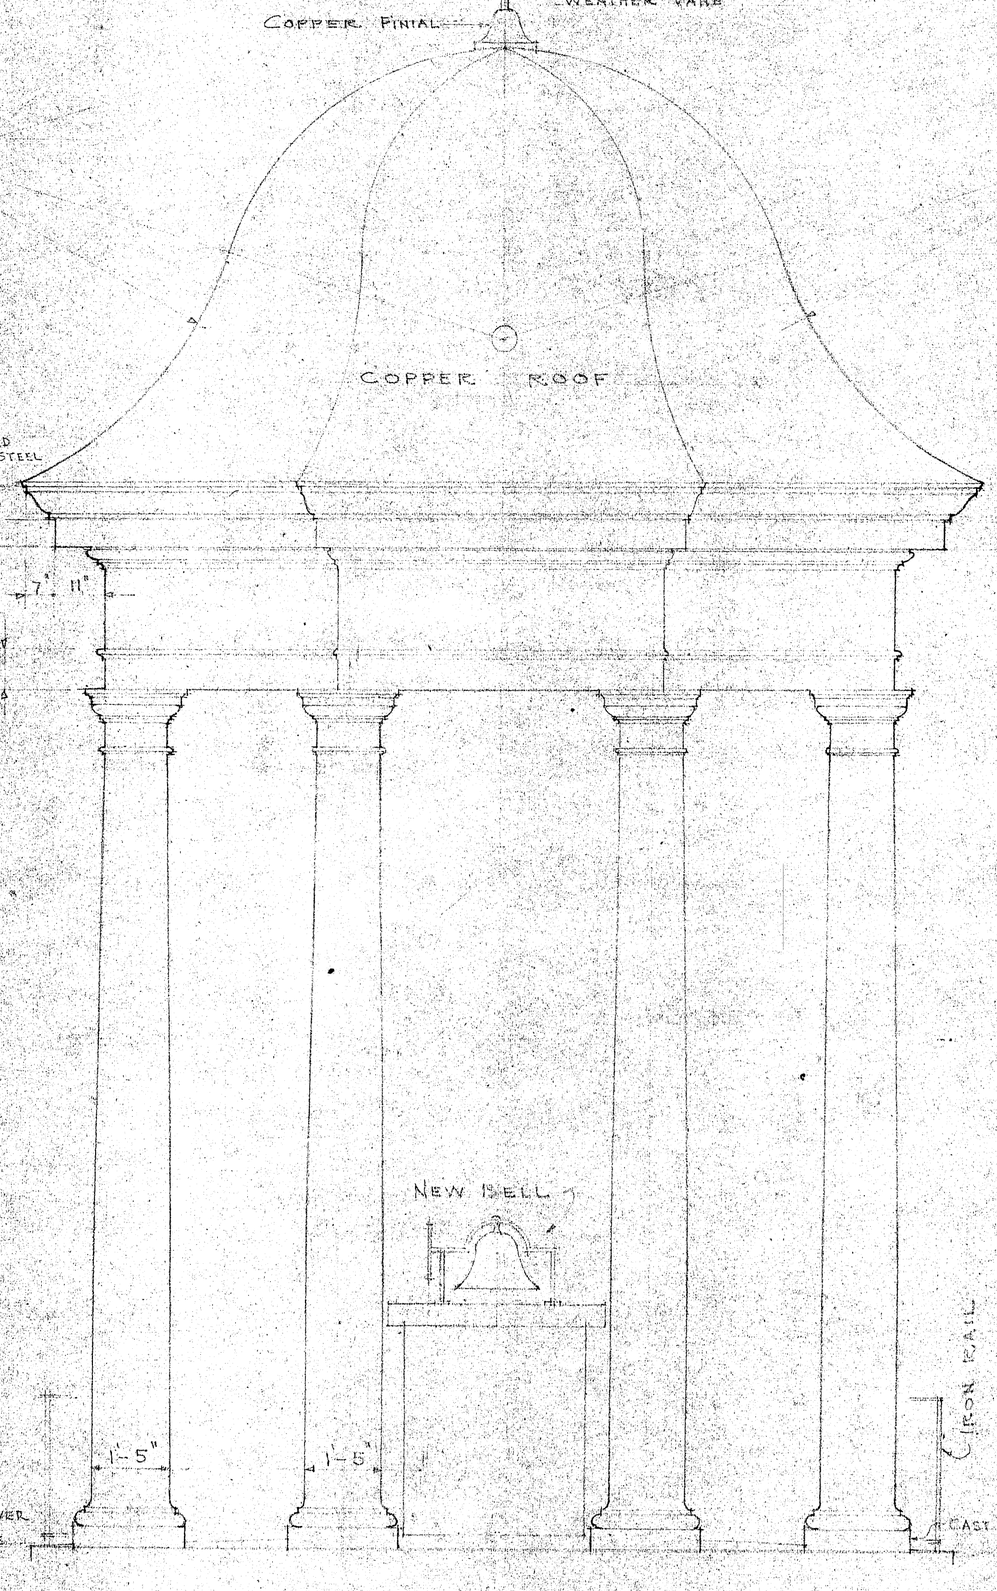

SCALE 2"=1'-0"
ELEVATION

NOTE: PROVIDE 18"x24" ACCESS SCUTTLE TO CUPOLA ATTIC.
LIGHTS AT CUPOLA TO BE CONNECTED TO SWITCH IN COURT ROOM - SEE PLAN.

4-½"x22" STEEL STRAPS WELDED TO BASE PLATE AND BOLTED TO 8"x8" WOOD COLUMNS WITH ¾" BOLTS AS SHOWN HERE FOR EACH OF 8 COLS.

DETAIL OF CUPOLA
SCALE 2"=1'-0"

ALTERATION AND REPAIRS TO
HINDS COUNTY COURT HOUSE
RAYMOND, MISS.
E. L. MALYANEY ARCHITECT
JACKSON, MISS.
SHEET 5 OF 5

DRAWINGS FOR REFERENCE ONLY